


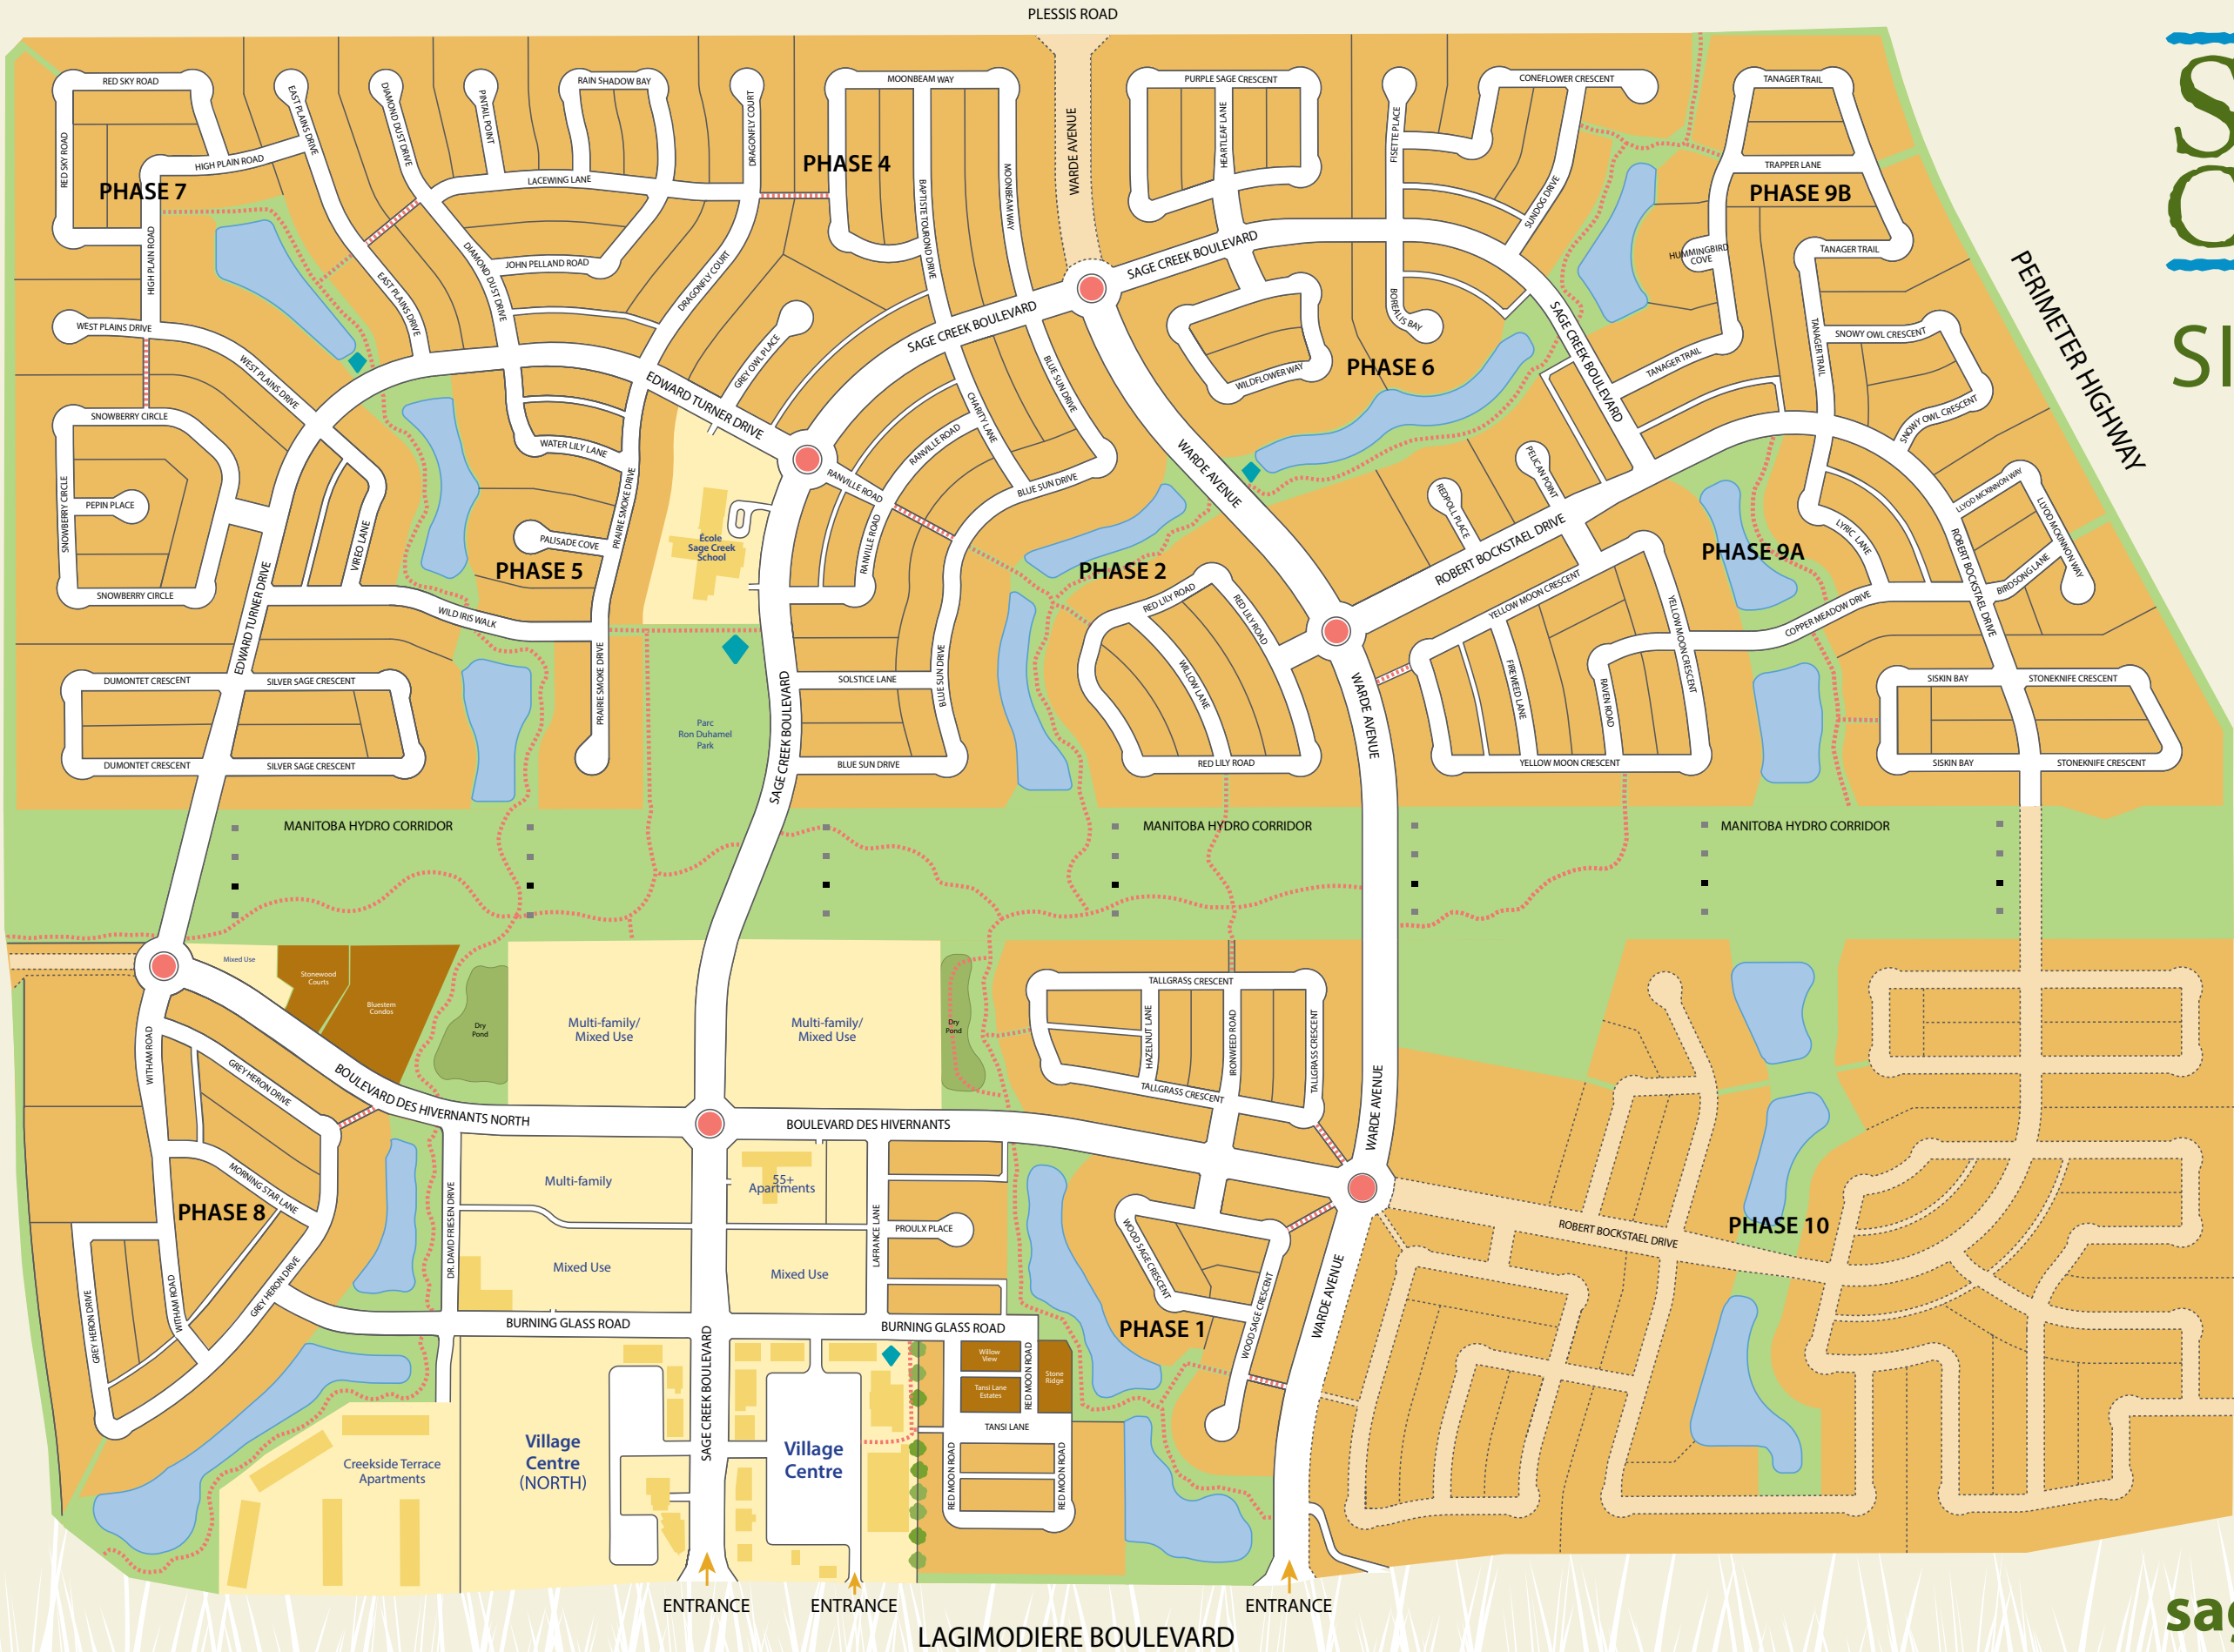

SAGE CREEK

SITE MAP



LEGEND

- Trail/Walkway
- Playgrounds
- Hydro tower
 - Existing
 - Proposed


Please note: plan is for conceptual use only and is subject change




METRIC




DETAIL at 'C'
NOT TO SCALE

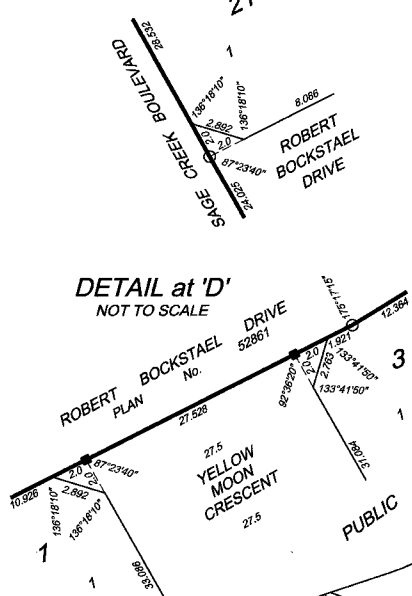


DETAIL at 'D'
NOT TO SCALE

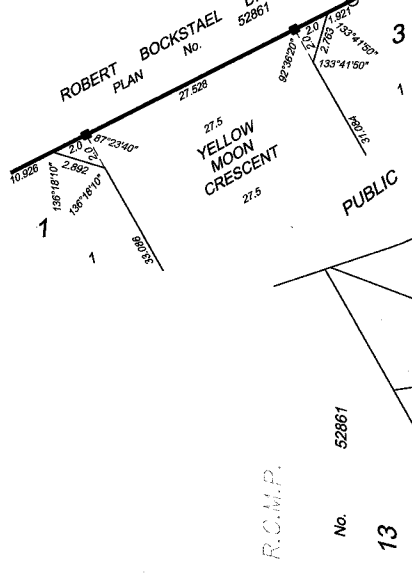

DETAIL at 'A'
NOT TO SCALE

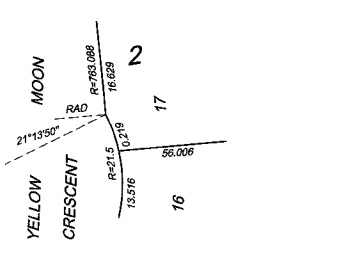

DETAIL at 'B'
NOT TO SCALE

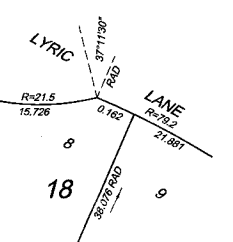

[illegible]